| R.C. No. | Date Comp. | Description |
|---|---|---|
| 29805 | 6-21-30 | Rail Location Sta. 14719 |
| 41805 | 12-31-51 | Relaid Sidings, Tr. Houses Sta. 7+92 to 15+53 |
| 401478 | 5-31-52 | Track 4 1/2 feet E. of 1/4 extended |

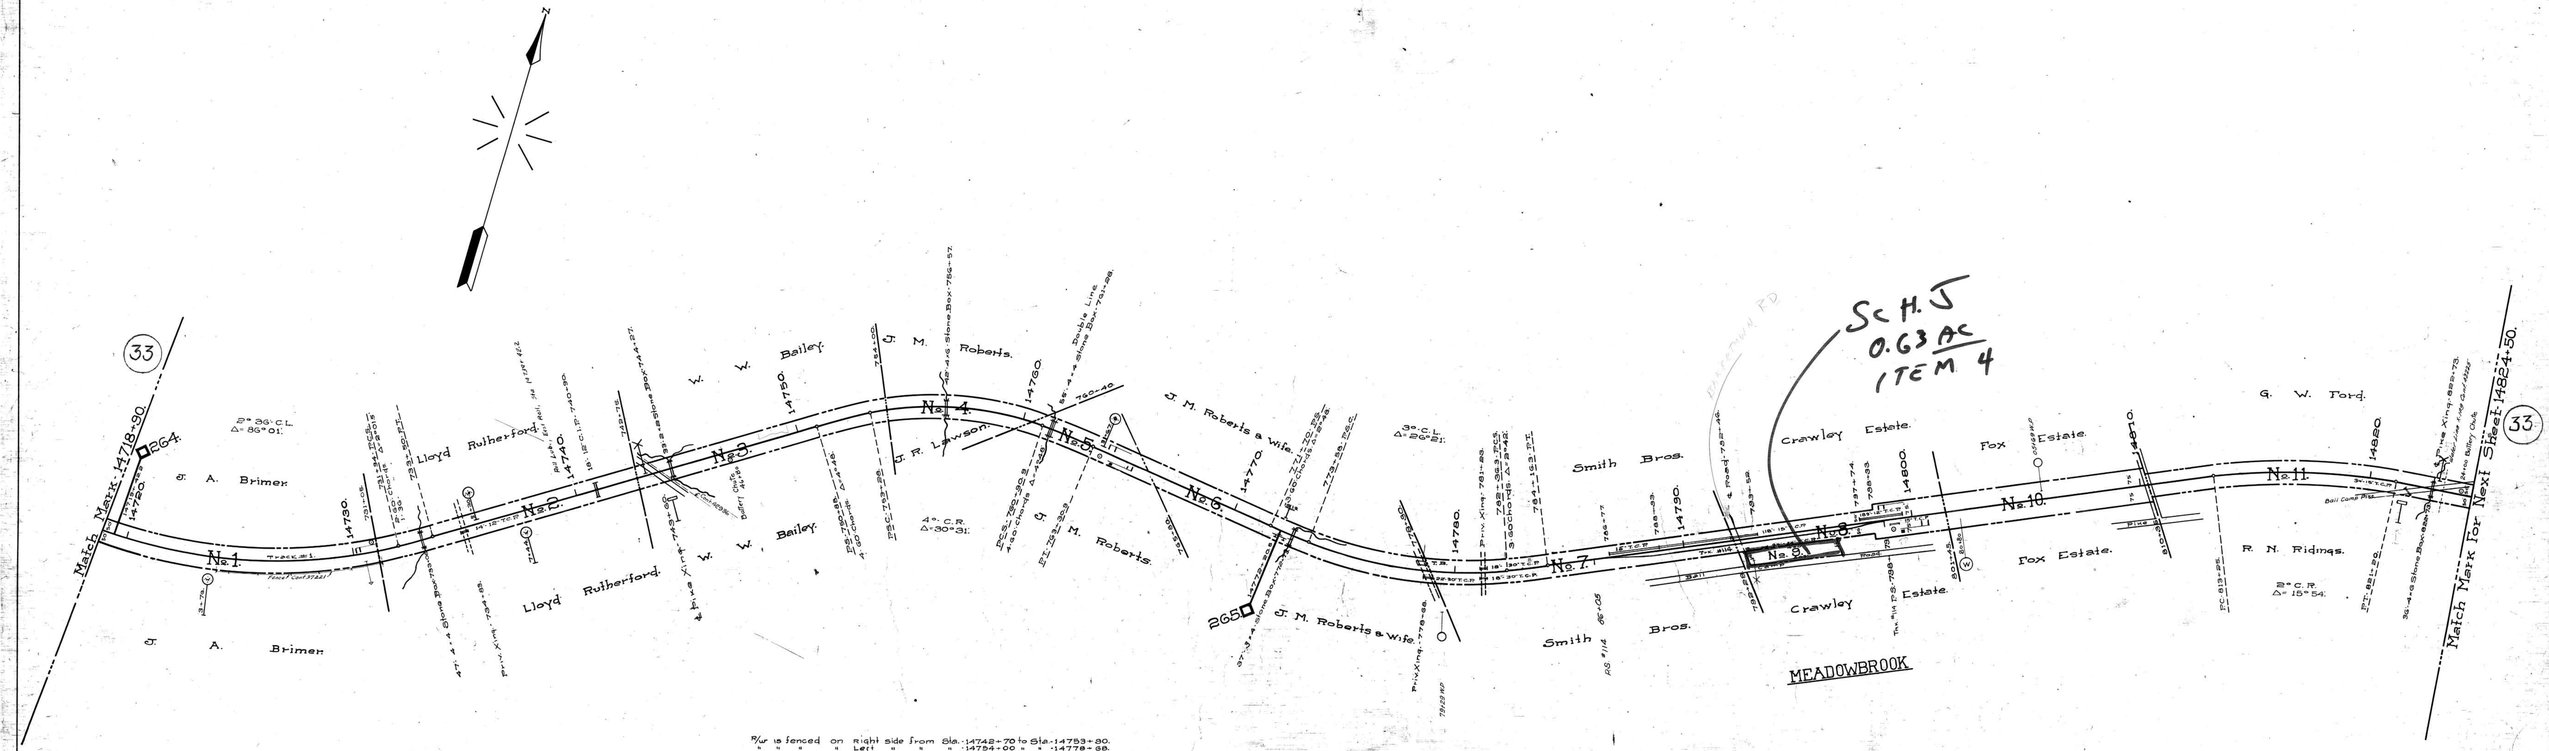


SCH.S
0.63 AC
ITEM 4

MEADOWBROOK

| R/w is fenced | on | right side | from Sta. | 14742+70 | to Sta. | 14753+80. |
|---|---|---|---|---|---|---|
| " " " | " | Left | " " | 14754+00 | " " | 14778+88. |
| " " " | " | Right | " " | 14768+33 | " " | 14773+20. |
| " " " | " | Left | " " | 14792+41 | " " | 14805+51. |
| " " " | " | Left | " " | 14810+35 | " " | 14824+50. |
| " " " | " | Both | " " | 14778+72 | " " | 14786+28. APE 9800 Comp. 11-30-27 |
| " " " | " | Right | " " | 14766+14 | " " | 14766+34 Cont. 2.9527 3-13-37 R.M. Blanford |

L.F. 19000-90 Cont. 31221 11-11-48 John S. Stroud and Hazel Lee C. Stroud Fence R/W Line S.side from Sta. 14752+46.2 Pd. 2+14 H.C.2.
" 43541 " 42936 5-29-56 Knoxville Suburban Utilities Dist. water Line R/way S.Side 833'+/-.
West End Utilities Dist. - 2" pipe R/way S.Side 745'+/-.

Sheet No. 30 of 33 of Knoxville Division from Survey Station 14718+90
to Survey Station 14824+50

Valuation Engineer.

# RIGHT OF WAY AND TRACK MAP
## LOUISVILLE AND NASHVILLE R. R. CO.
## KNOXVILLE DIVISION

STATION 14718+90 TO STATION 14824+50

SCALE- 1 INCH = 200 FT. JUNE 30 1917.

OFFICE OF CHIEF ENGINEER, LOUISVILLE, KY.

V 90 30

90-30.

Knox Co. Tenn

047-006

18-4